PARTIAL (FRONT) NORTHEAST ELEVATION

SCALE 1/8" = 1'-0"

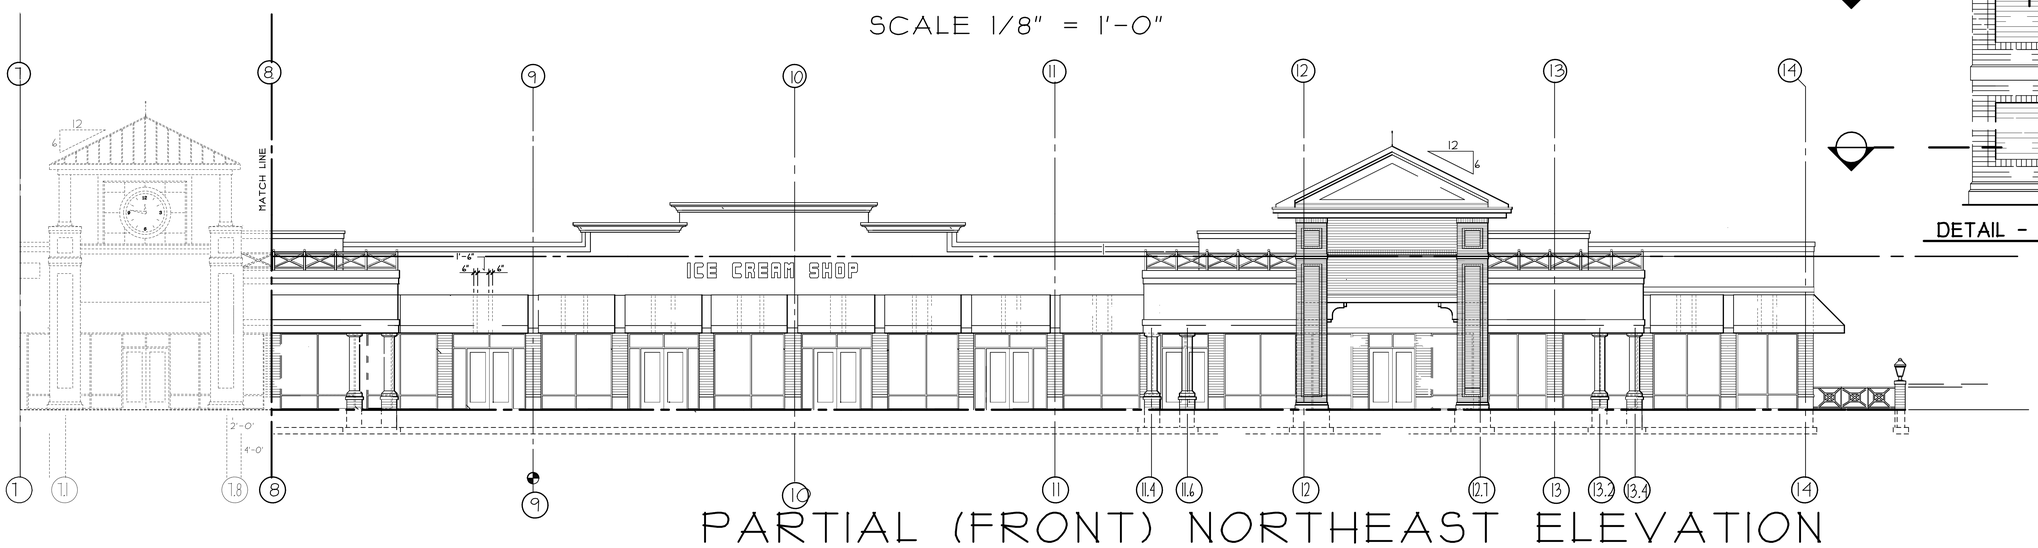

PARTIAL (FRONT) NORTHEAST ELEVATION

SCALE 1/8" = 1'-0"

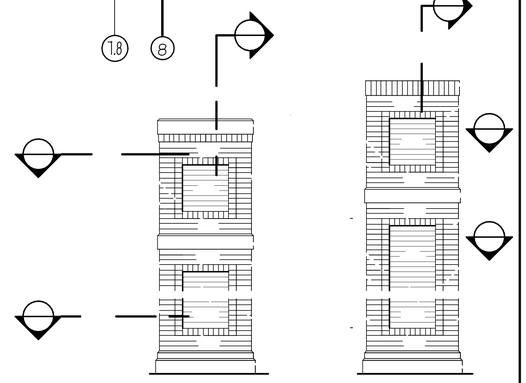

DETAIL - A - DETAIL - B -

SCALE...3/4" = 1'-0"

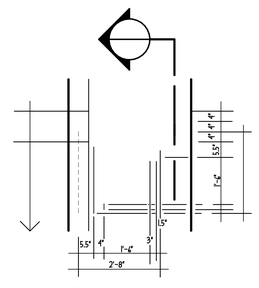

DETAIL - C -

SCALE...1" = 1'-0"

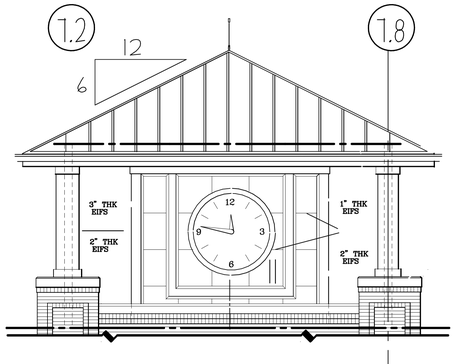

DETAIL -A-

SCALE 1/4" = 1'-0"

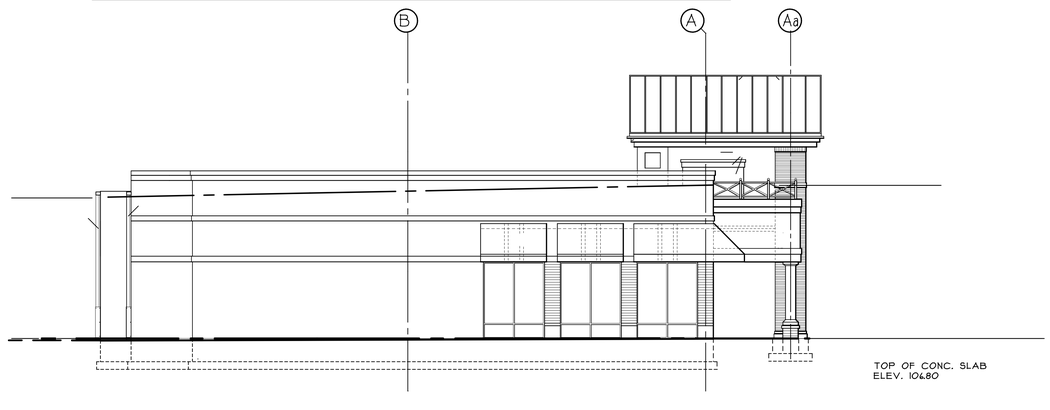

(LEFT SIDE) SOUTHWEST ELEVATION

SCALE 1/8" = 1'-0"

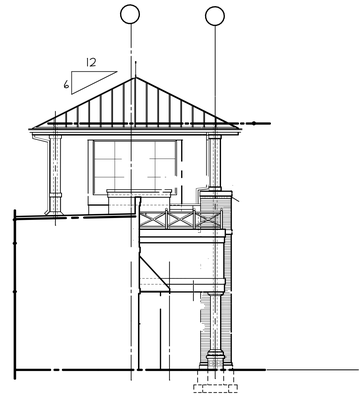

SIDE ELEV. TOWER

SCALE 1/8" = 1'-0"

REVISIONS

NO.	DESCRITION	DATE
1	GENERAL	10/15/07
2	GENERAL	10/15/07

FRONT ELEVATION/SIDE

THE SHOPPES AT JACKSON

COUNTY LINE ROAD JACKSON,N.J.

SCALE: 1/8"=1'-0"

DRAWN BY:

CHECKED BY:

DATE: 10/12/07

N.J. REG. NO. C-7218

P. A. MARCHETTA
ARCHITECT - PLANNER
SIXTY-THREE RIDGE ROAD
P.O. BOX 802 07071
LYNDHURST,N.J
TEL:(201)935-4410 FAX:(201)935-4416

A/1X

JOB NO. 04-011