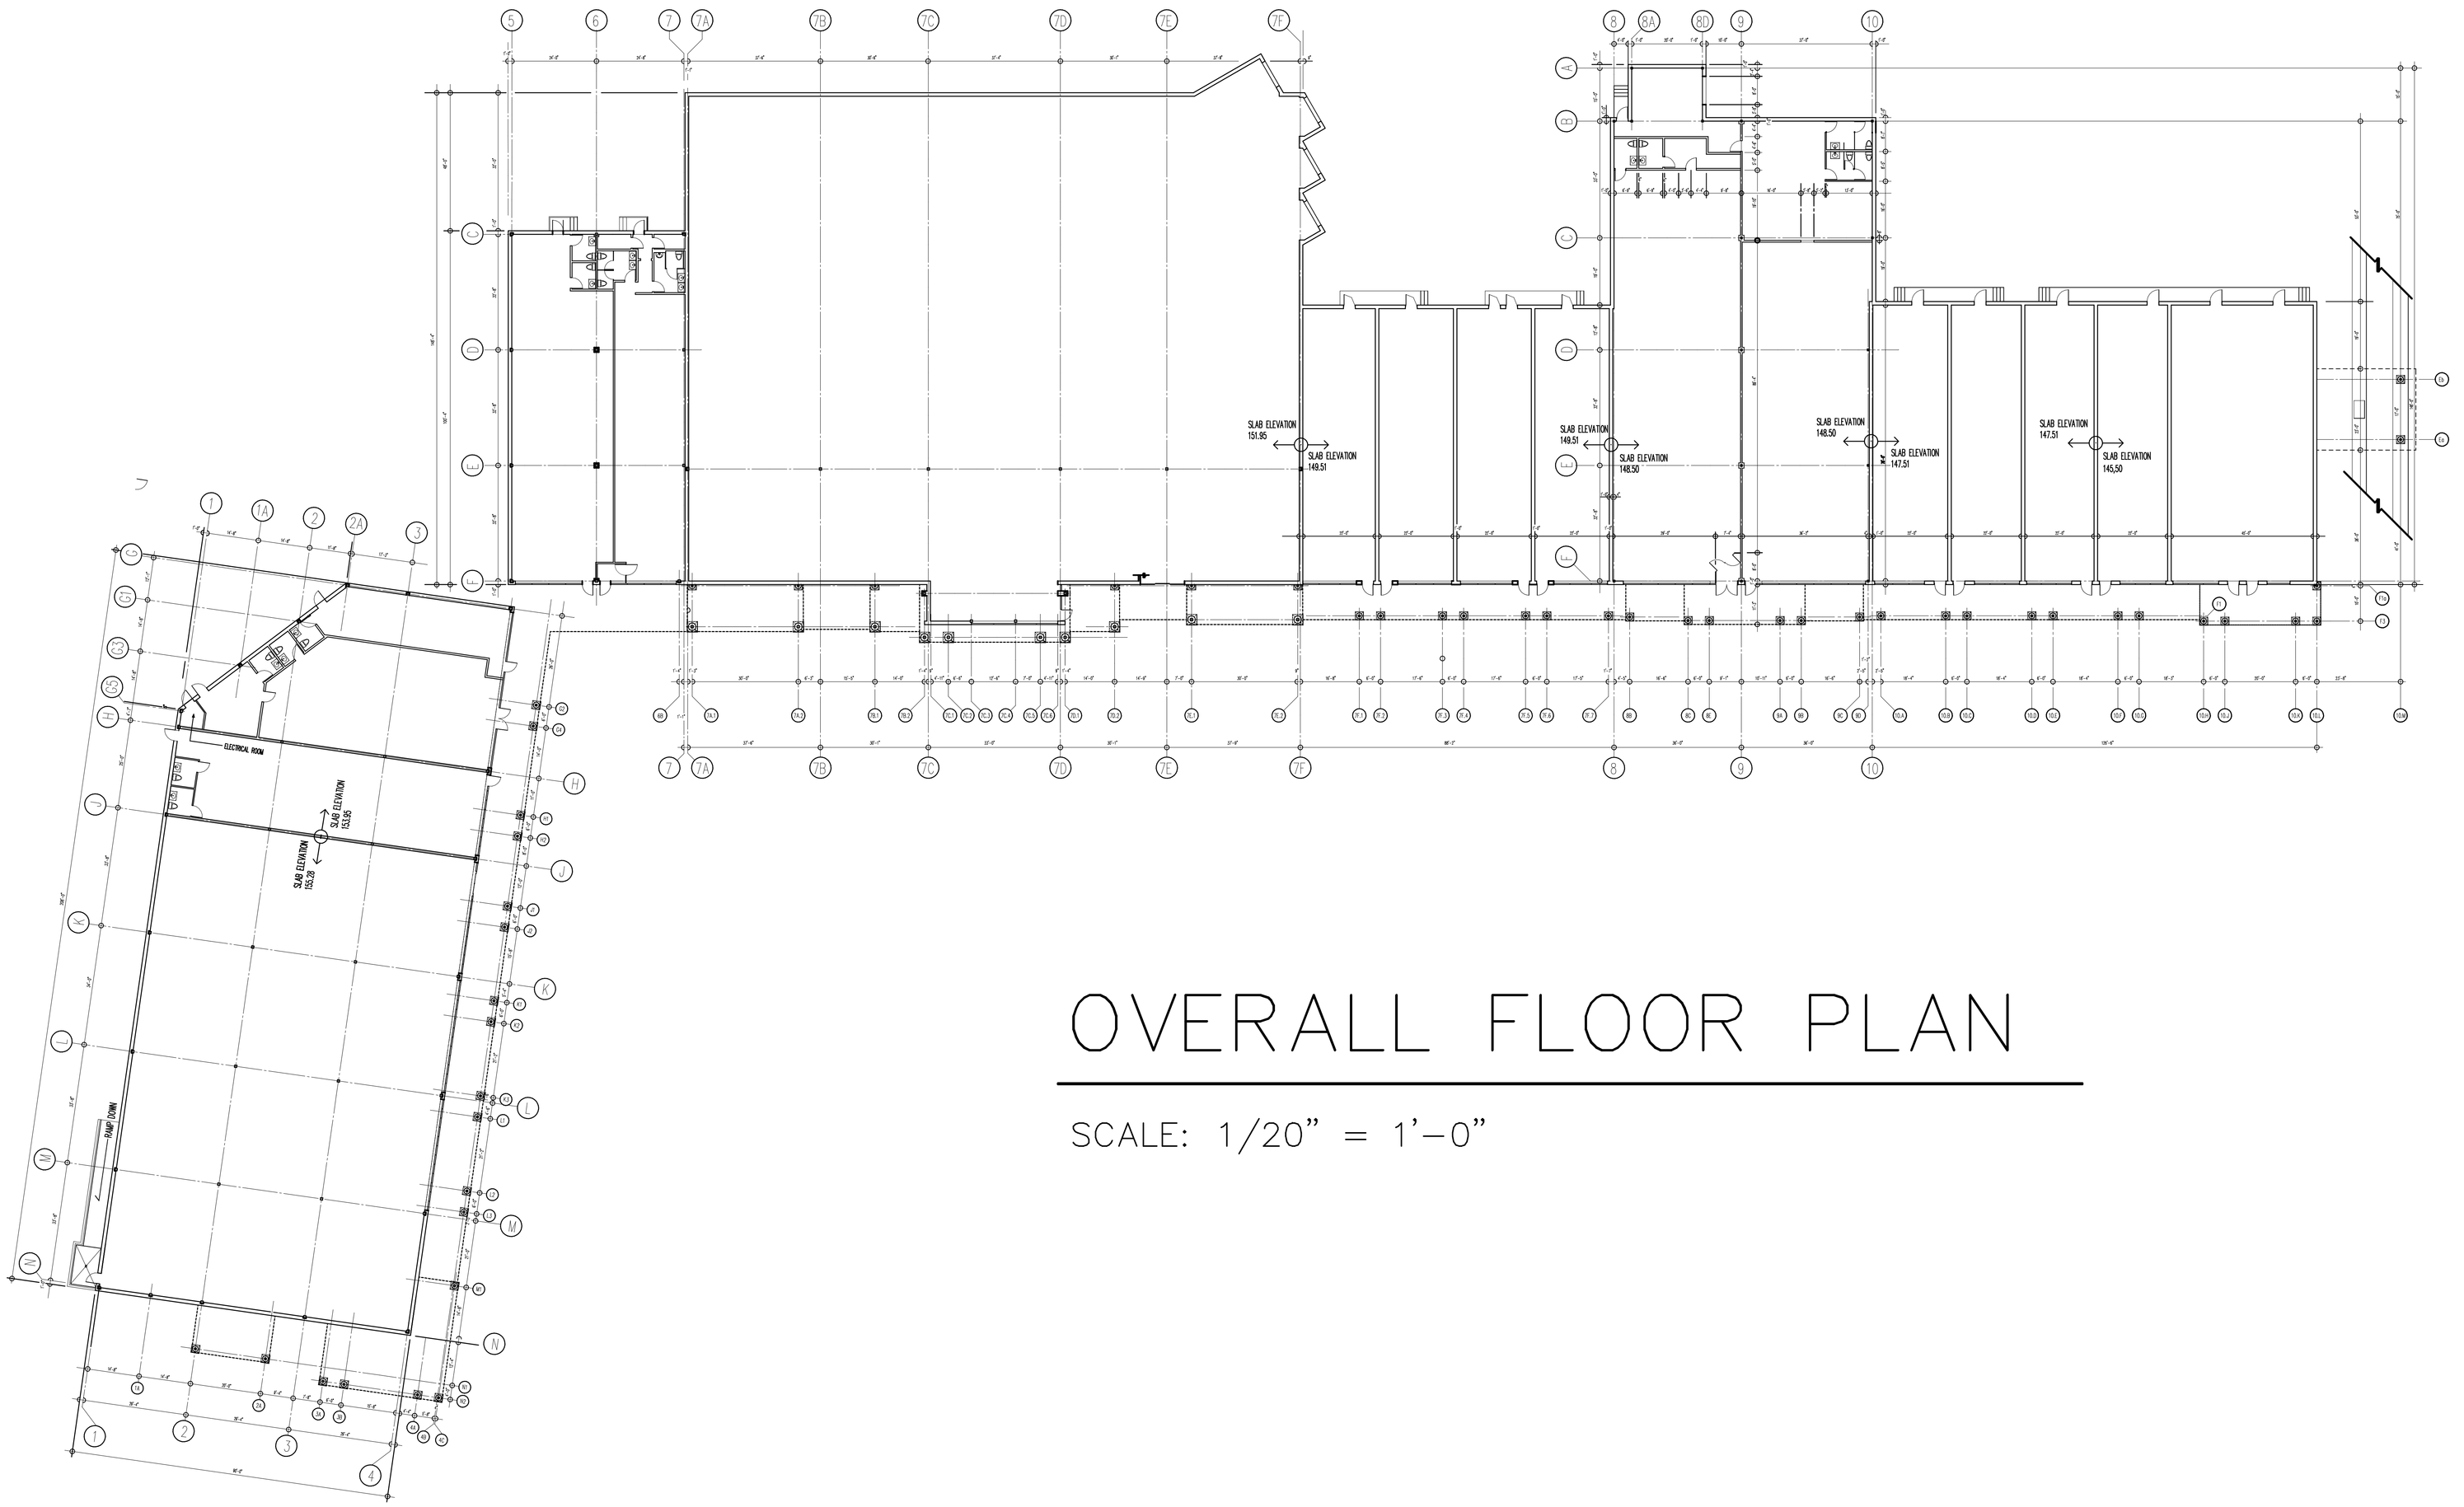

OVERALL FLOOR PLAN

SCALE: 1/20" = 1'-0"

REVISIONS

NO.	DESCRIPTION	DATE:
NO.	DESCRIPTION	2/22/08

MAIN FLOOR PLAN

WHITEHOUSE MALL

READINGTON, NEW JERSEY

ROUTE 22

SCALE: AS NOTED
DRAWN BY:
CHECKED BY:
DATE: 10/30/07

N.J. REG. NO. G-7218

P. A. MARCHETTA
A I A
P P
ARCHITECT - PLANNER

SIXTY-THREE RIDGE ROAD
P.O. BOX 802
LINDHURST,N.J 07071
TEL: (201)935-4410 FAX:(201)935-4416

EX/1

JOB. NO. 92-012